S:\Project Files\City of Willows\04-307 Sewer Master Plan\Sewer MP Figures and Maps\Figure 3-1 Existing Sewer Facilities.dwg Aug 29, 2008-04:59 pm sajones

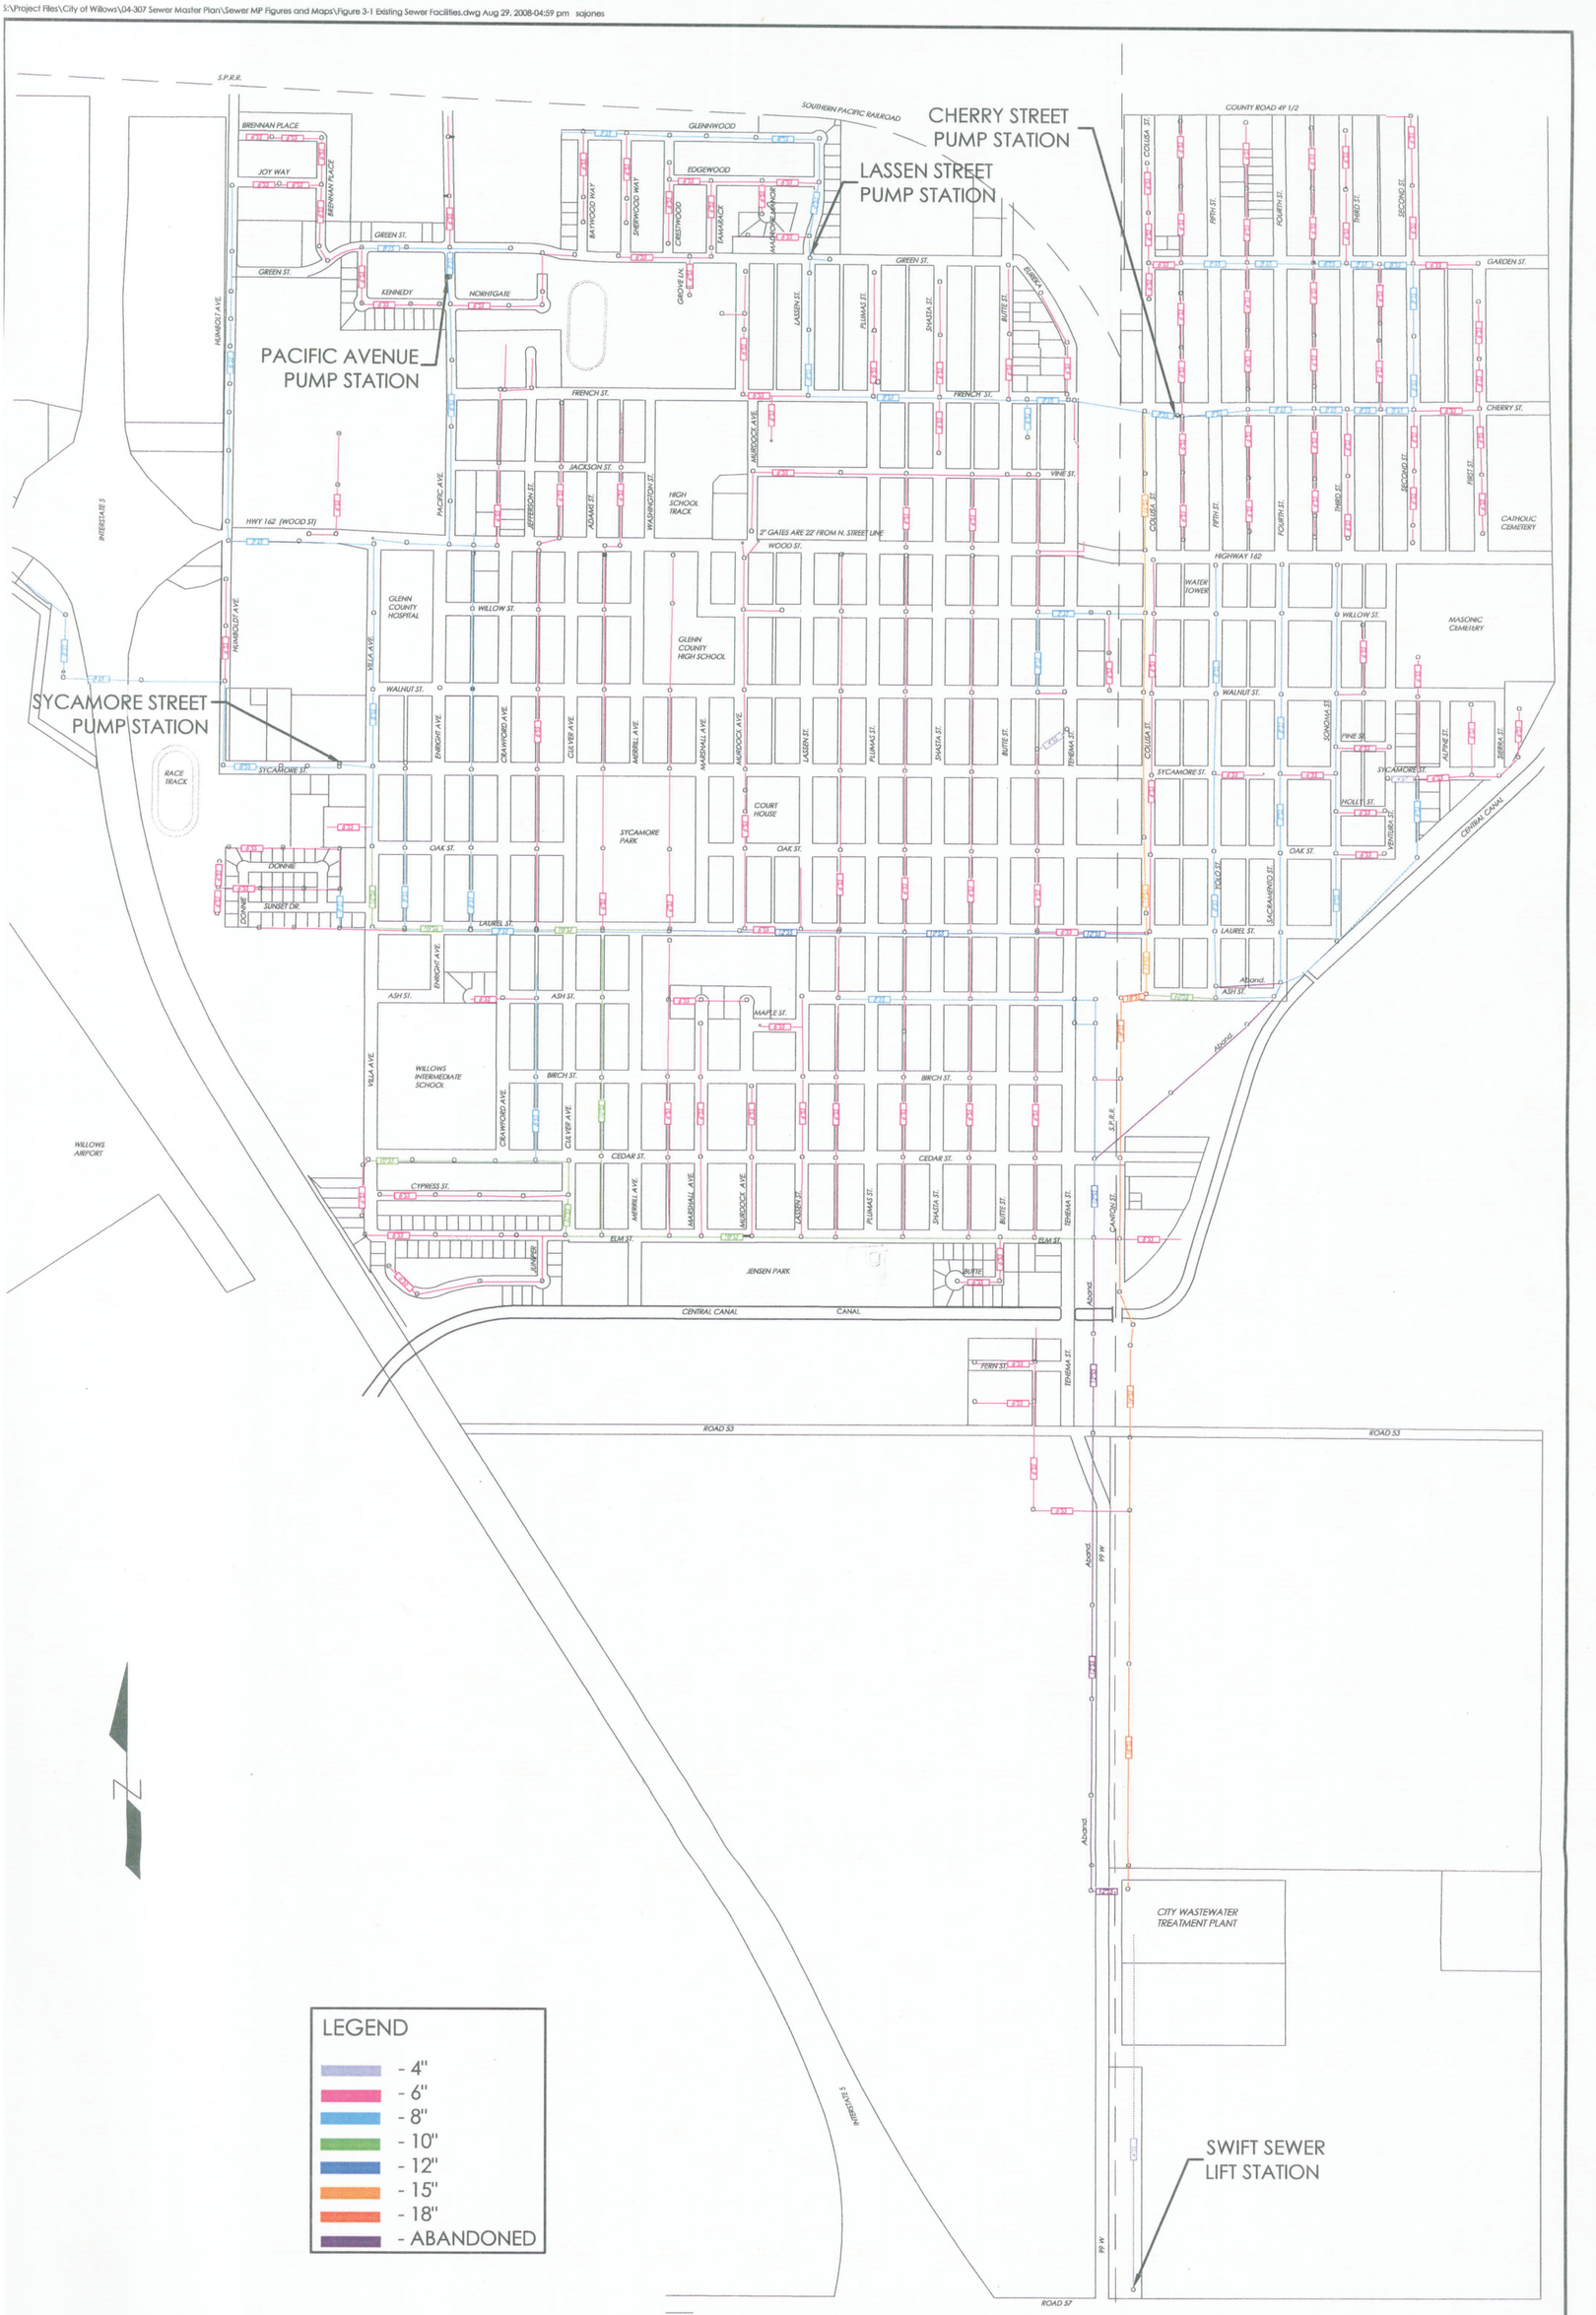

PROJECT NUMBER 04-307	CITY OF WILLOWS - SEWER MASTER PLAN	CEC Engineering - Planning - Surveying - Community Development www.cecusa.net	Office (530) 751-0952 Fax (530) 751-0953 1110 Civic Center Blvd., Suite 404 Yuba City, CA 95993	DATE: MAY 7, 2008	NO. / DATE / DESCRIPTION
SHEET 1 OF 1	FIGURE 3-1 EXISTING SEWER FACILITES MAP			SCALE: NTS DRAWN BY: J. WALZ DESIGNED BY: S. JONES CHECKED BY: D. SWARTZ	