S:\PROJECT FILES\City of Willows\Storm Drain\Storm Drain 1-5-06.dwg 6/9/2006 9:39:21 AM PDT

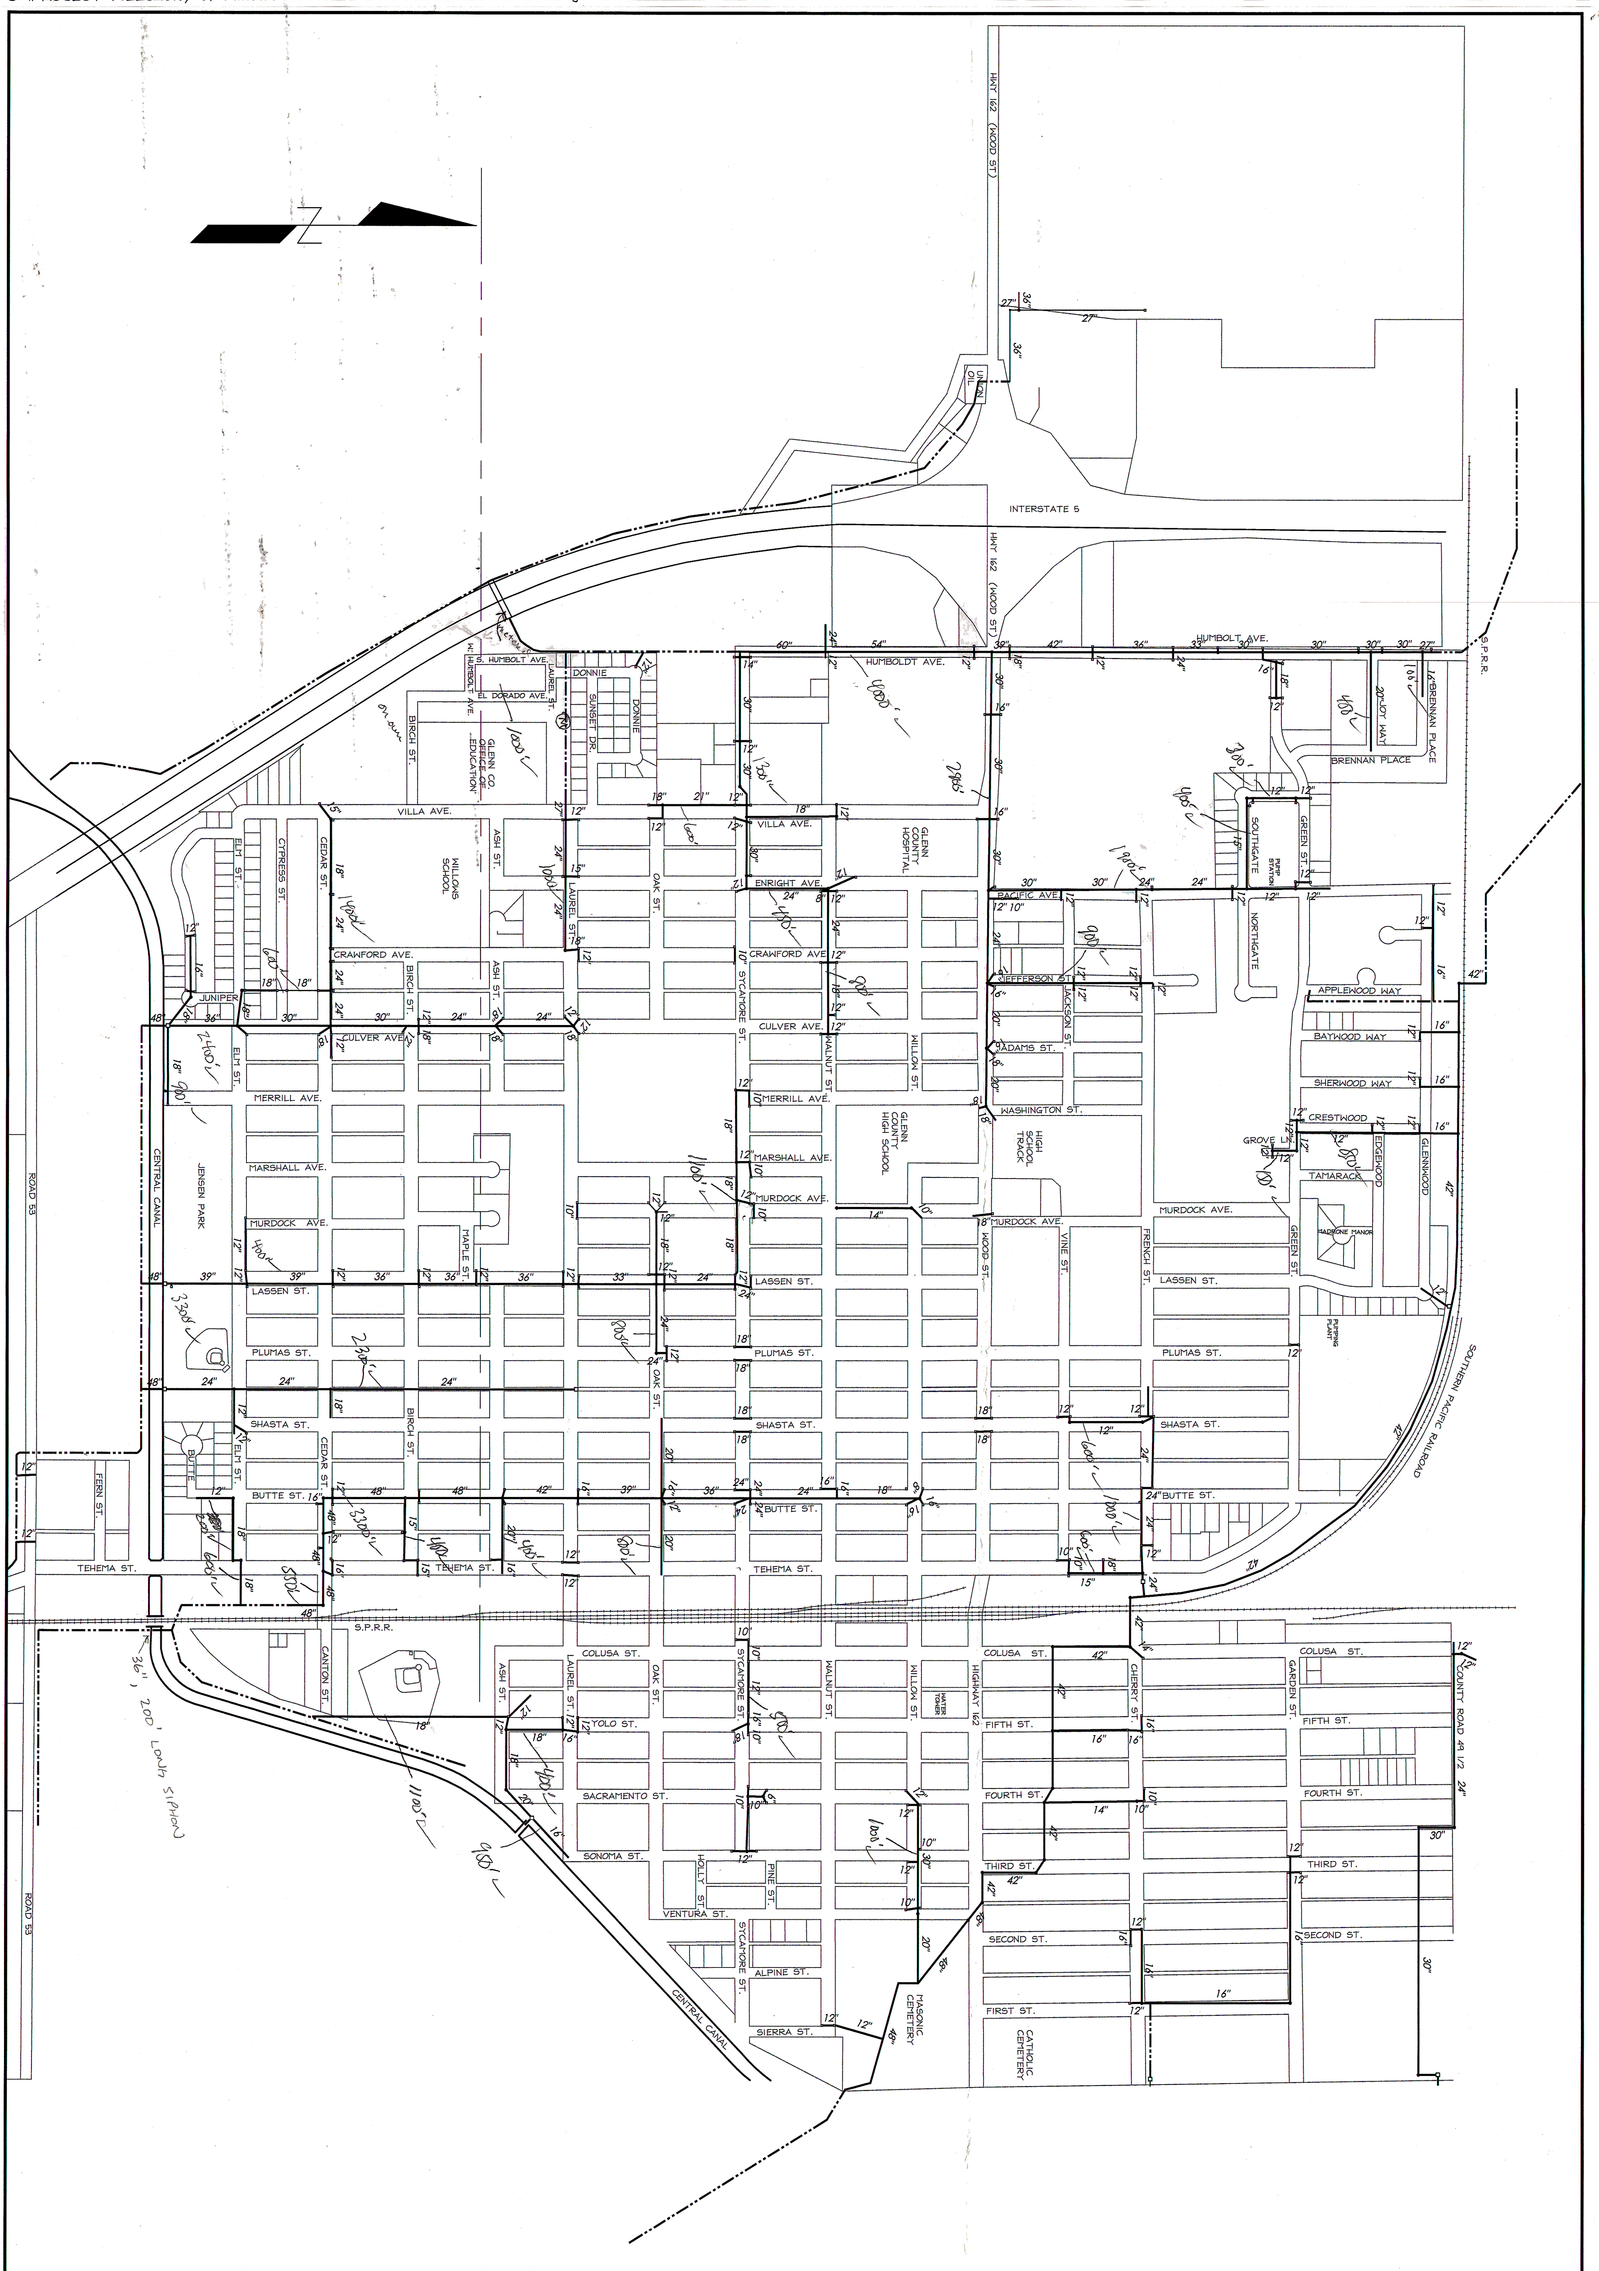

PROJECT NUMBER 06-300	CITY OF WILLOWS STORM DRAIN	CALIFORNIA ENGINEERING COMPANY, INC. ENGINEERING · PLANNING · SURVEYING · COMMUNITY DEVELOPMENT 1110 CIVIC CENTER BLVD. STE. 404 YUBA CITY, CA 95993 (530) 751-0952 (PH) (530) 751-0953 (FAX)	DATE: MAY 30, 2006
SHEET 1 OF 1			SCALE: 1"=400'
			DRAWN BY: AM
			DESIGNED BY: N/A
			CHECKED BY: DS

NO.	DATE	DESCRIPTION

California Engineering Company is not responsible for the accuracy or completeness of reproductions of this document generated by others from electronic media.